The scaling of this drawing cannot be assured

Revision		Date	Drn	Ckd
A	Redline revised	23.11.18	JRB	-

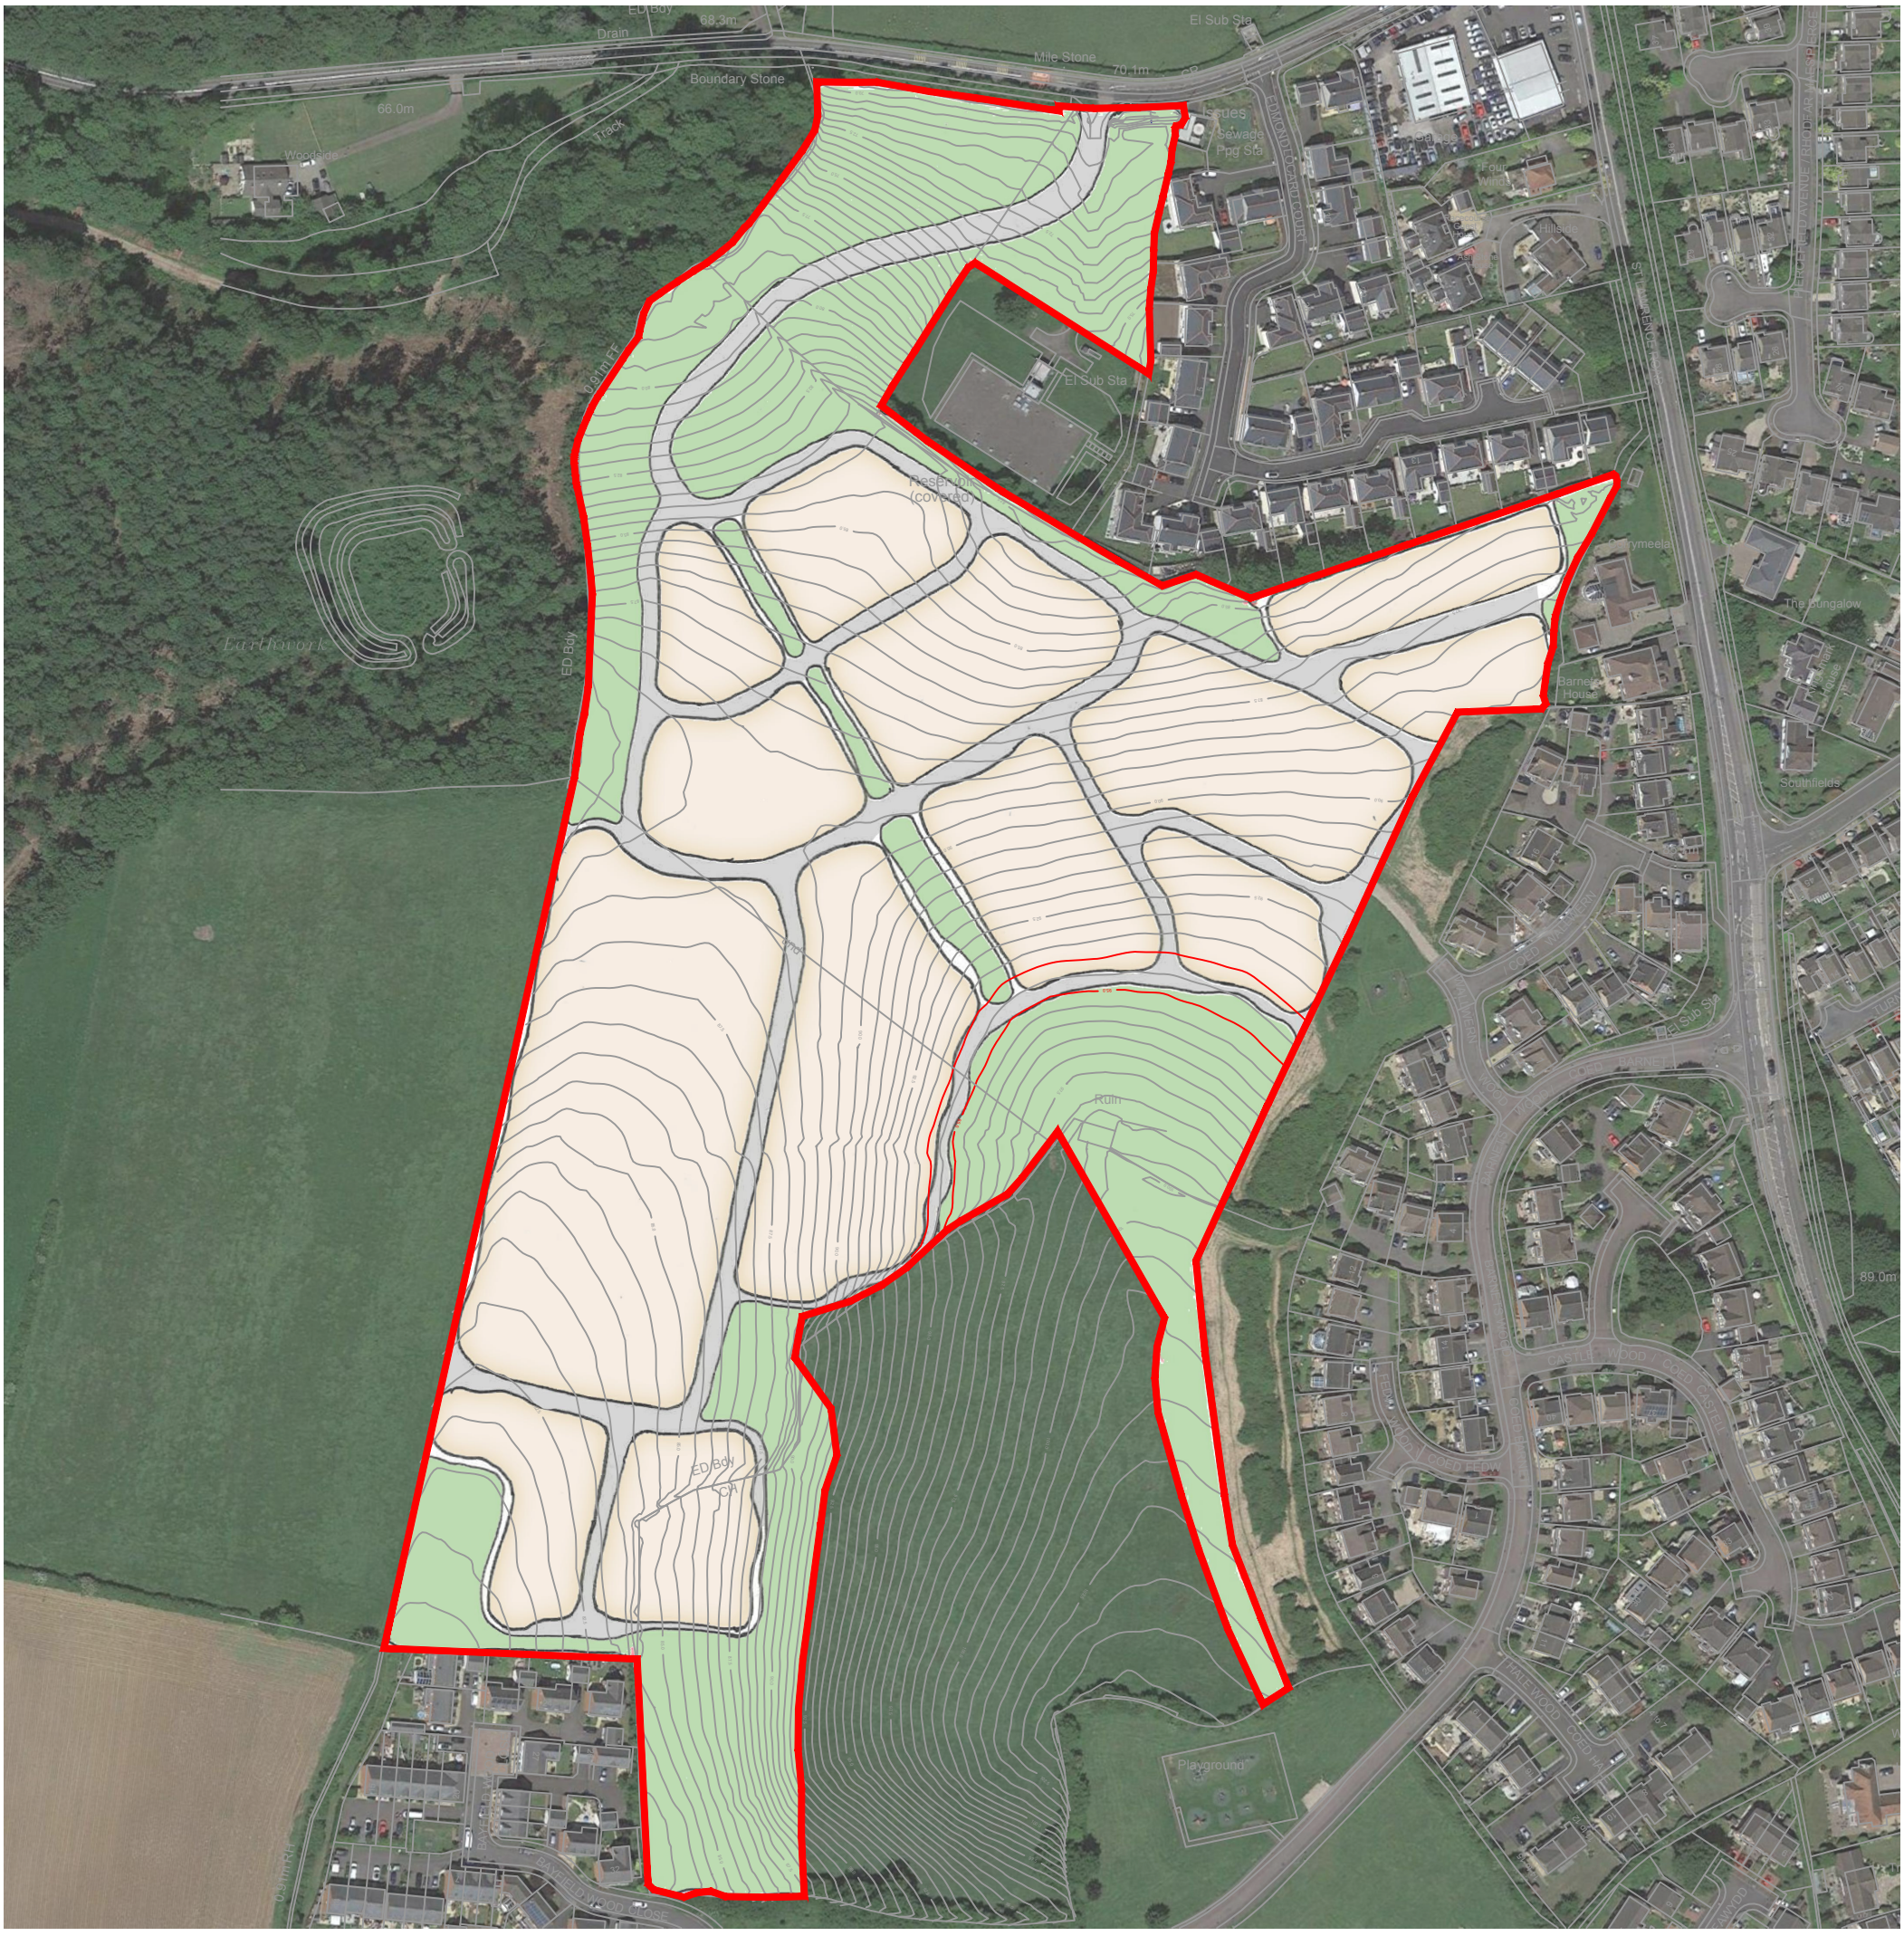

Key

Site Boundary

Residential Land

Project
Land South of B4235 Chepstow

Drawing Title
Parameter Plan Landuse

N

Date	Scale	Drawn by	Check by
23.11.18	NTS @A3	JRB	AC

Project No	Drawing No	Revision
27112	PA-05	A

DRAFT

BARTON WILLMORE

Planning ● Master Planning & Urban Design ● Architecture ● Landscape Planning & Design ● Environmental Planning ● Graphic Communication ● Public Engagement ● Development Economics

bartonwillmore.co.uk

Offices at Birmingham Bristol Cambridge Cardiff Ebbsfleet Edinburgh Glasgow Leeds London Manchester Newcastle

Reproduced from the Ordnance Survey Map with the permission of the Controller of HMSO. Crown Copyright Reserved. Licence No. 100019279